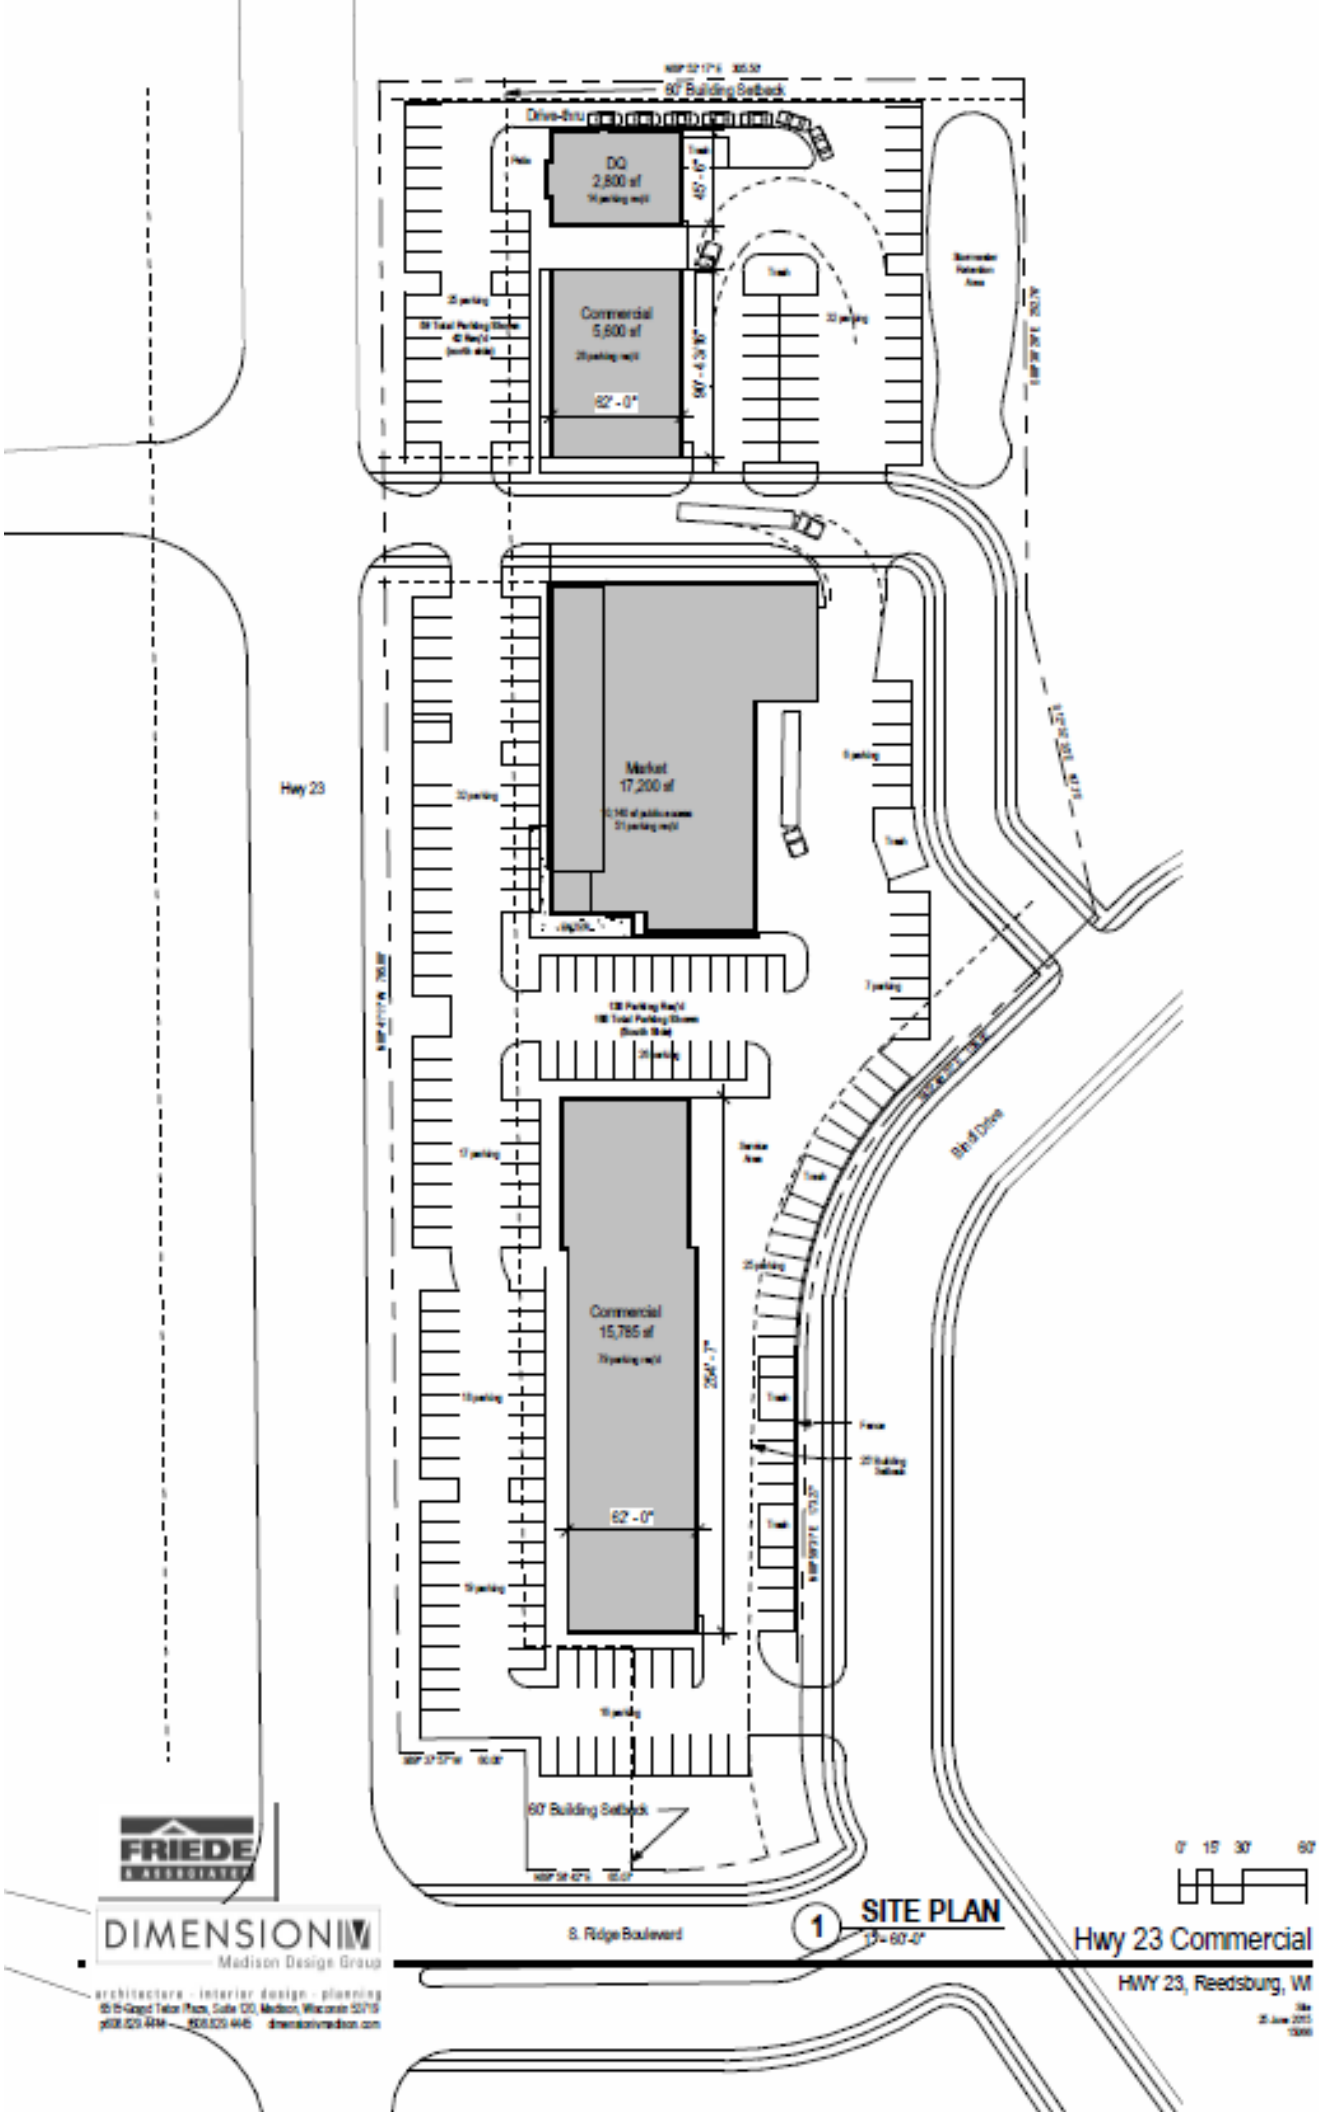
60' Building Setback
Drive-thru
DQ
2,800 sf
Commercial
5,600 sf
62' - 0"
Market
17,200 sf
Hwy 23
Commercial
15,785 sf
62' - 0"
Bind Drive
60' Building Setback
S. Ridge Boulevard
0' 15' 30' 60'
1 SITE PLAN
1" = 60'-0"
Hwy 23 Commercial
HWY 23, Reedsburg, WI
FRIEDE & ASSOCIATES
DIMENSION IV
Madison Design Group
architecture - interior design - planning